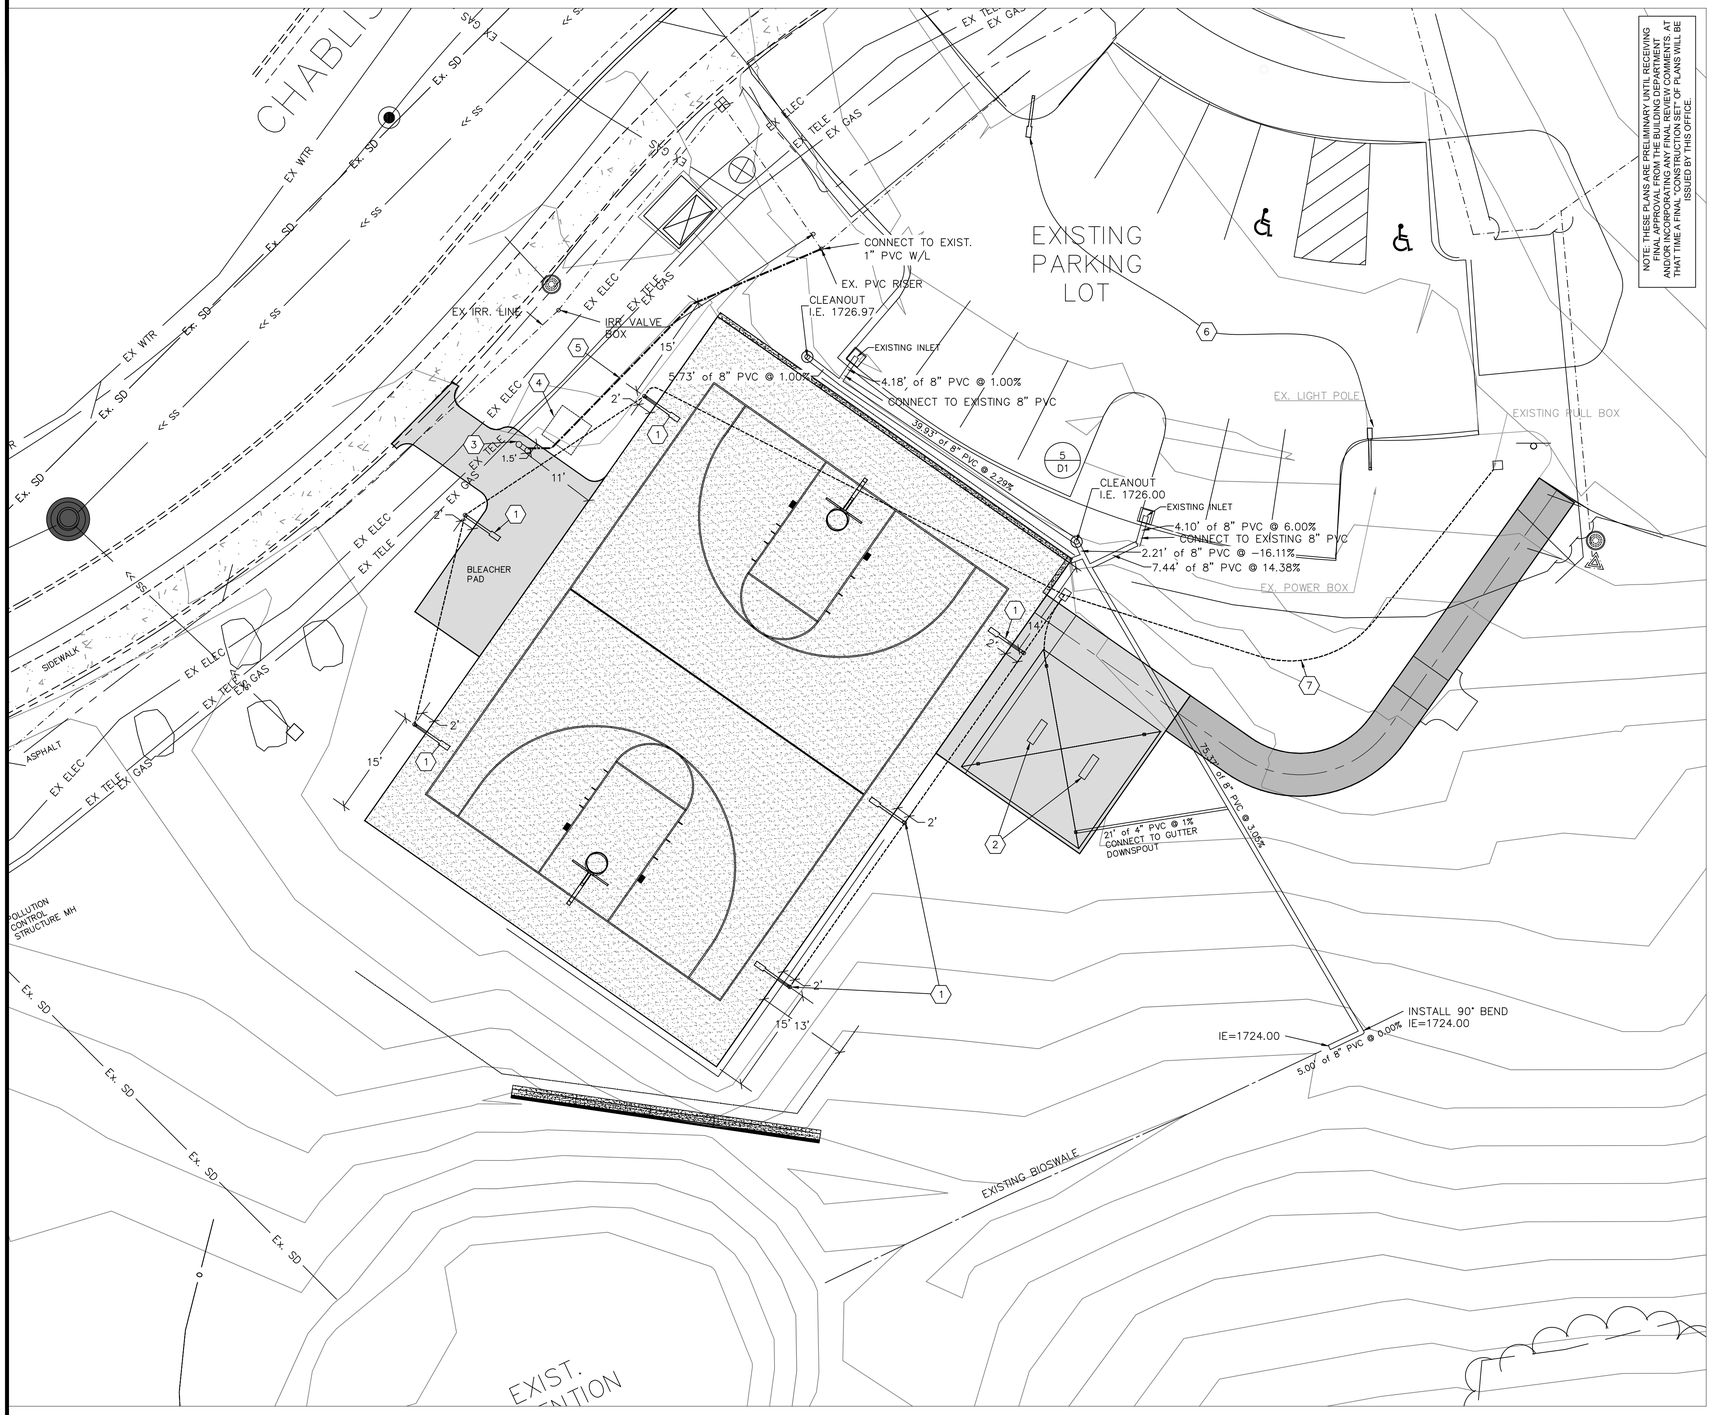

NOTE: THESE PLANS ARE PRELIMINARY UNTIL RECEIVING FINAL APPROVAL FROM THE PLANNING DEPARTMENT AND/OR INCORPORATING ANY FINAL REVIEW COMMENTS. AT THAT TIME A FINAL "CONSTRUCTION SET" OF PLANS WILL BE ISSUED BY THIS OFFICE.

N

0 10 20 40 Feet

1:120

CONSTRUCTION NOTES:

1. INSTALL LITHONIA DSX1 40C LED 700 40K T4M MVOLT SPA DDBXD ON 15' SQUARE STEEL POLE, BRONZE FINISH TYPICAL – 6 EACH. SEE NOTE REGARDING OPERATING TIMES.
2. INSTALL 2–LED LIGHTS IN PEAK OF SHADE STRUCTURE. COORDINATE WITH COM STAFF FOR TYPE AND LOCATION.
3. INSTALL "MOST DEPENDABLE FOUNTAIN INC" MODEL 10135 SMSS W/BOTTLE FILLER, OR APPROVED EQUAL DRINKING FOUNTAIN. (4/D1)
4. INSTALL 5'X5'X2' PEA GRAVEL SUMP– DRAIN TO SUMP WITH 1½" SCH. 40 PERF. PIPE AS NEEDED – CAP SUMP WITH FILTER FABRIC AND 12" OF TOP SOIL.
5. INSTALL 1" PVC–SCHEDULE 40 WATERLINE TO DRINKING FOUNTAIN 24" DEEP.
6. RETROFIT EXISTING PARKING LOT LIGHTS WITH LITHONIA DSX1 40C LED 700 40K T4M MVOLT SPA DDBXD OR APPROVED EQUAL.
7. INSTALL CONDUIT, PULL BOXES WIRING AND APPURTENANCES NECESSARY FOR OPERATION OF LIGHTING.

UTILITY NOTES:

1. UTILITY INFORMATION DEPICTED ON THIS MAP IS PLOTTED FROM SURFACE FEATURES AND UTILITY MARKINGS LOCATED IN THE FIELD AND RECORD INFORMATION SUPPLIED BY UTILITY COMPANIES. ALL INFORMATION SHOULD BE FIELD VERIFIED BEFORE CONSTRUCTION. NOTIFY ENGINEER IF PROBLEM EXISTS
2. PROPOSED POWER UTILITIES SHOWN FOR REFERENCE ONLY. SEE UTILITY COMPANY PLANS FOR SPECIFIC PLANS & REQUIREMENTS.
3. AC REPLACEMENT SAME AS EXISTING SECTION PLUS ONE INCH IF NECESSARY.
4. LIGHT OPERATING TIMES
   A. CENTER COURT AREA AND SHADE STRUCTURE LIGHTS SHALL BE SET TO OPERATE ALL NIGHT, ACTIVATED BY PHOTO CELLS.
   B. COURT END AREA LIGHTS SHALL BE SET TO OPERATE BY A "SLAP–HOT" RELAY ON 30 MINUTE INTERVALS.
5. THE LIGHTING PLAN SHOWN ON THESE PLANS IS CONCEPTUAL ONLY. COORDINATE WITH MEDFORD PARKS DEPARTMENT WITH FINAL DESIGN BUILD PLANS, INCLUDING "SLAP–HOT" RELAY AND OTHER RELATED CONTROLS.

This document, and the ideas and designs incorporated herein, as an instrument of professional service, is the property of Hardey Group, Inc. and is not to be used, in whole or in part, for any other purpose without the written authorization of Hardey Group, Inc.

HARDEY GROUP, INC.
P.O. BOX 1825
MEDFORD, OREGON 97501–0063
VOICE: 541–772–6880
FAX: 541–772–9573
EMAIL: info@heo–inc.com

UTILITIES PLAN
OREGON HILLS PARK
BASKETBALL COURT PHASE II
MEDFORD PARKS AND RECREATION MEDFORD, OREGON

REGISTERED PROFESSIONAL ENGINEER 10,419 OREGON DEC. 14, 2001 JOHN L. HARDEY

DIGITALLY SIGNED

REVISIONS DATE: 6/30/2017

SHEET: C4
DESIGN: 4/16 BY: JLH
DRAWN: 4/16 BY: TH
CHECKED: BY:
FILE NO.: 746–21–15
DRAWING FILE: ORHILLSPLAN.DWG

John L. Hardey
John L. Hardey (Apr 28, 2016)

P:\Siddsproj\746-21-15 MFR Parks_Oregon Hills Park 2\dwg\ORHILLSSITEPLAN.dwg