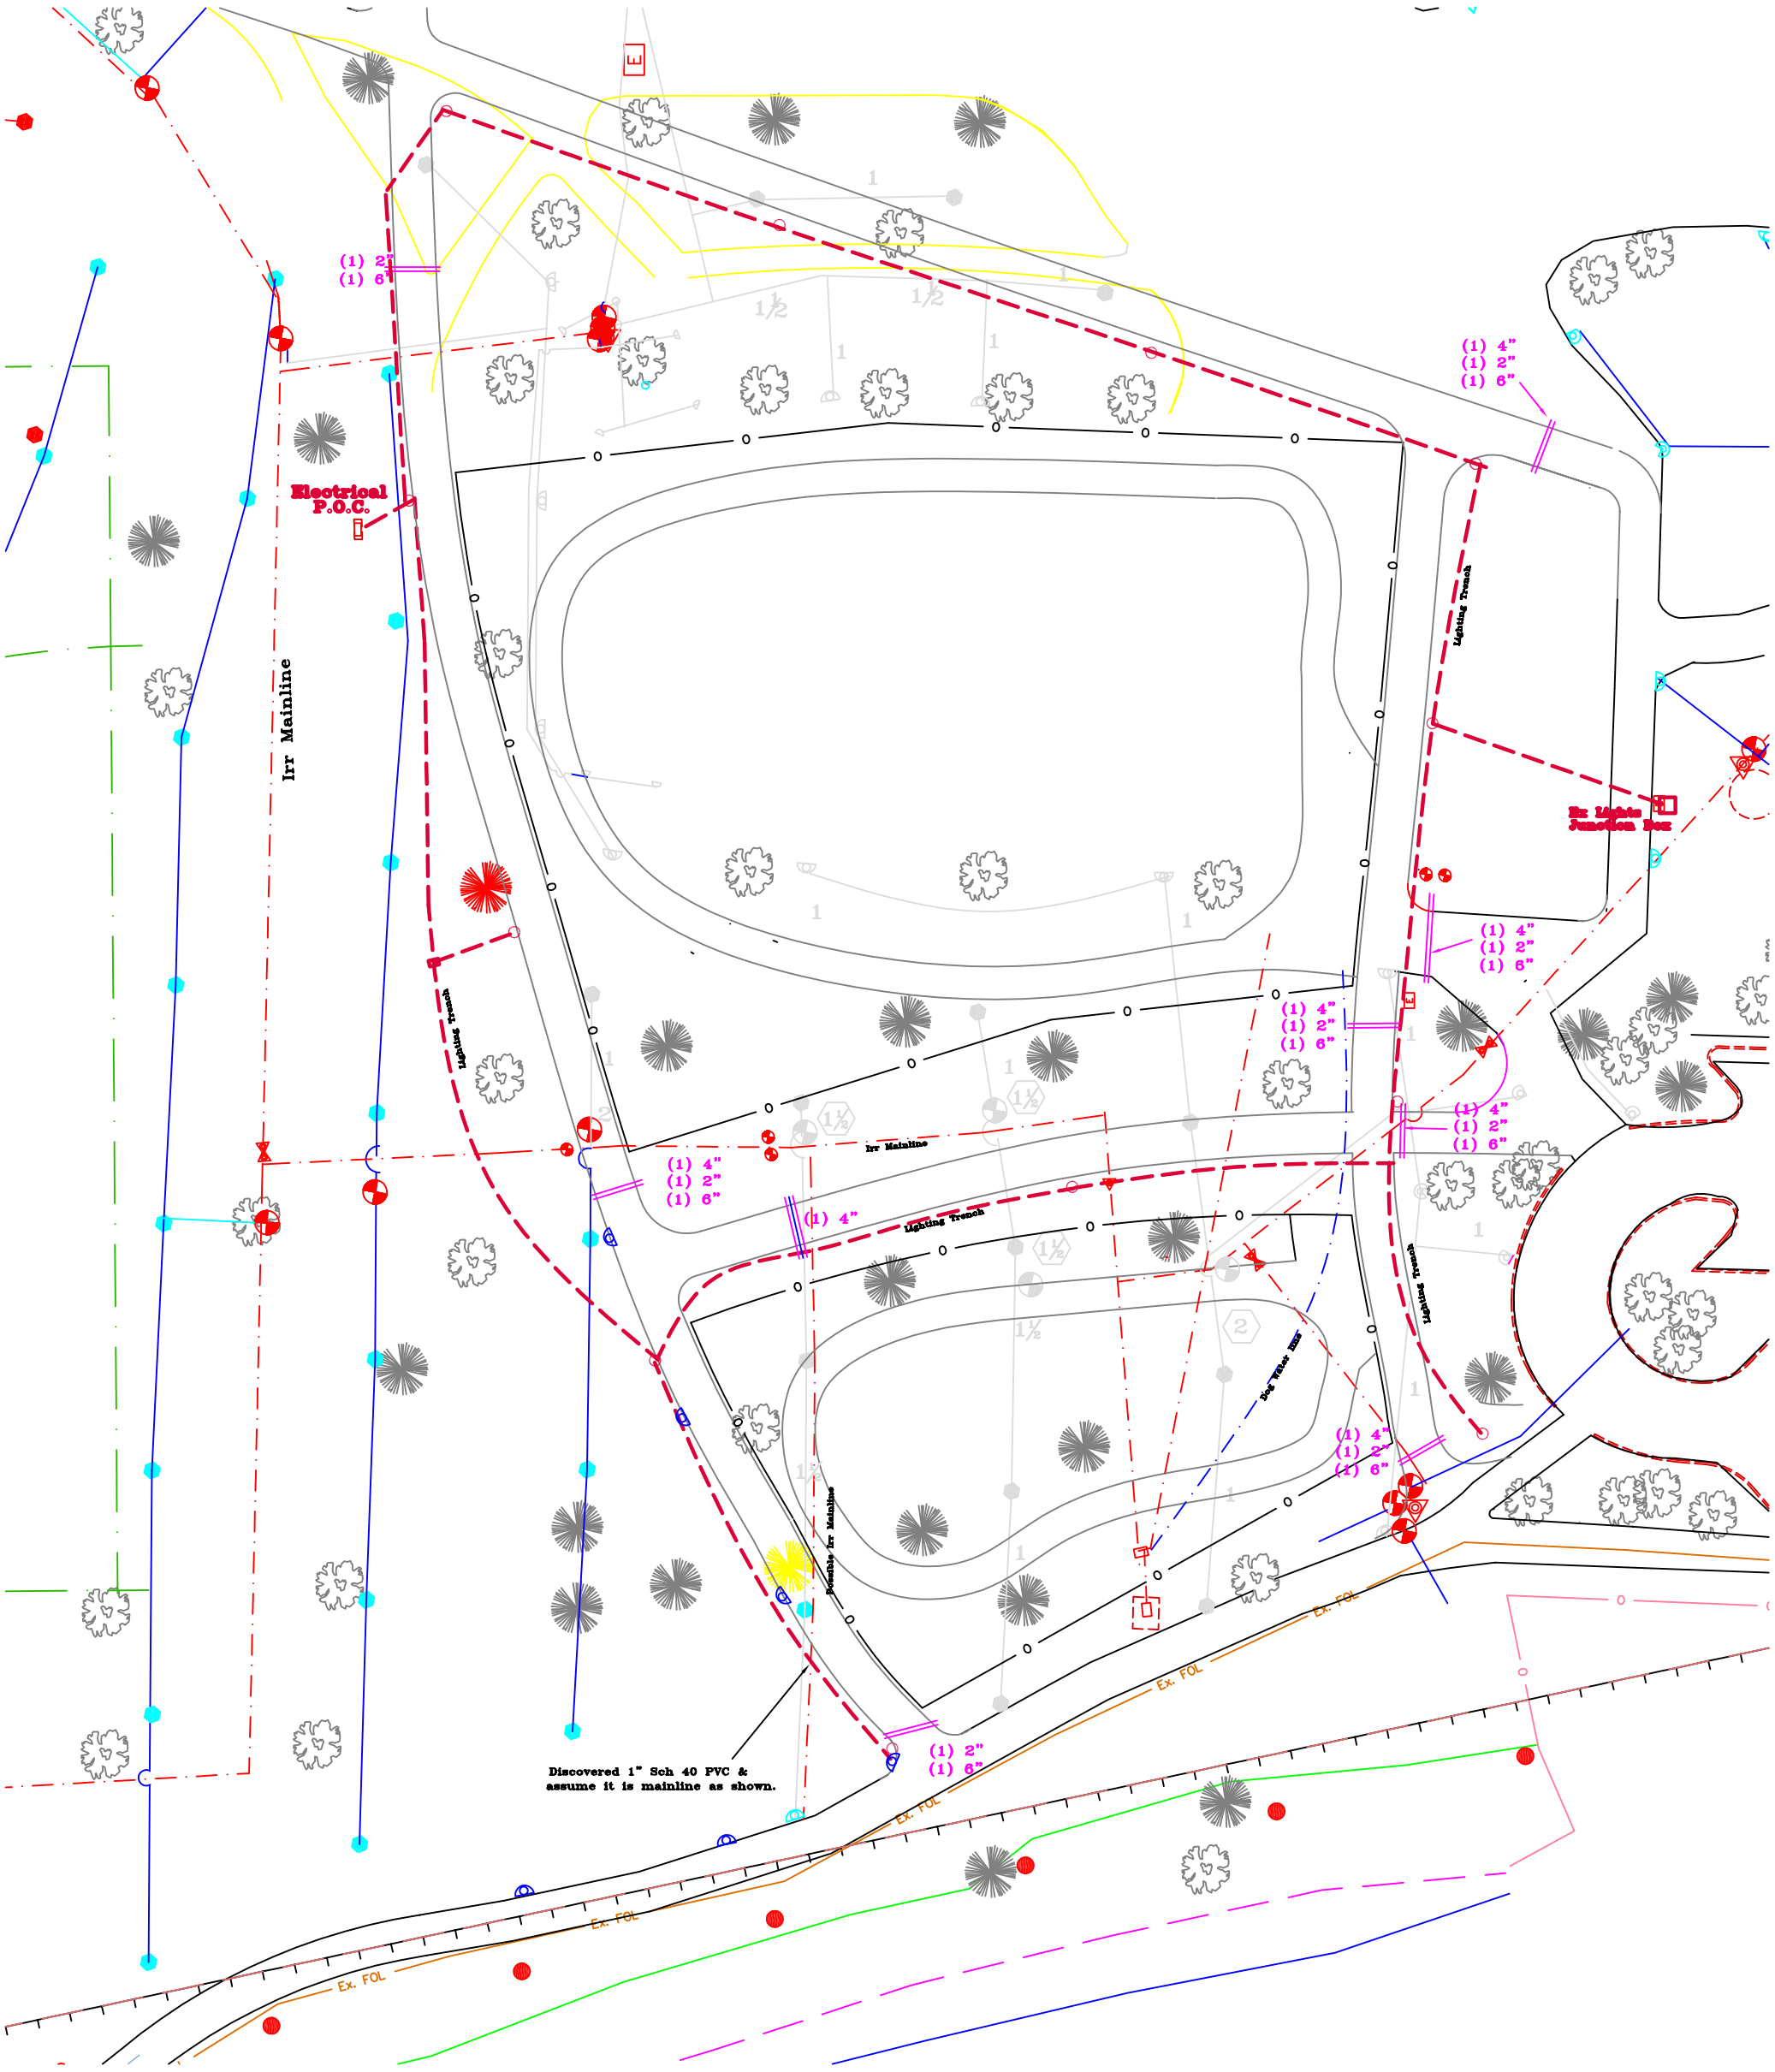
(1) 2"
(1) 6"
Electrical
P.O.C.
Irr Mainline
Lighting Trench
(1) 4"
(1) 2"
(1) 6"
Irr Mainline
(1) 4"
Lighting Trench
Dog Water Line
Possible Irr Mainline
Lighting Trench
Lighting Trench
Irr Lights
Junction Box
(1) 4"
(1) 2"
(1) 6"
(1) 4"
(1) 2"
(1) 6"
(1) 4"
(1) 2"
(1) 6"
(1) 4"
(1) 2"
(1) 6"
(1) 2"
(1) 6"
Discovered 1" Sch 40 PVC &
assume it is mainline as shown.
Ex. FOL
Ex. FOL
Ex. FOL
Ex. FOL